eco lake homes

LEGACY 1.0

Custom Home,
Designed For And By You

Lot 3

APPROX. 1,907 SQ. FT.

LOT | 42′ x 155′



One of a Kind Bungaloft: *The Sky Loft*

THOUGHTFULLY DESIGNED FOR THIS PRIVATE LOT






Lot 3

CUSTOM BUNGALOFT | APPROX. 1,907 SQ. FT.
Two-bedroom bungaloft with dual offices/dens.


The Sky Loft

One of a Kind Bongaloft


MAIN FLOOR

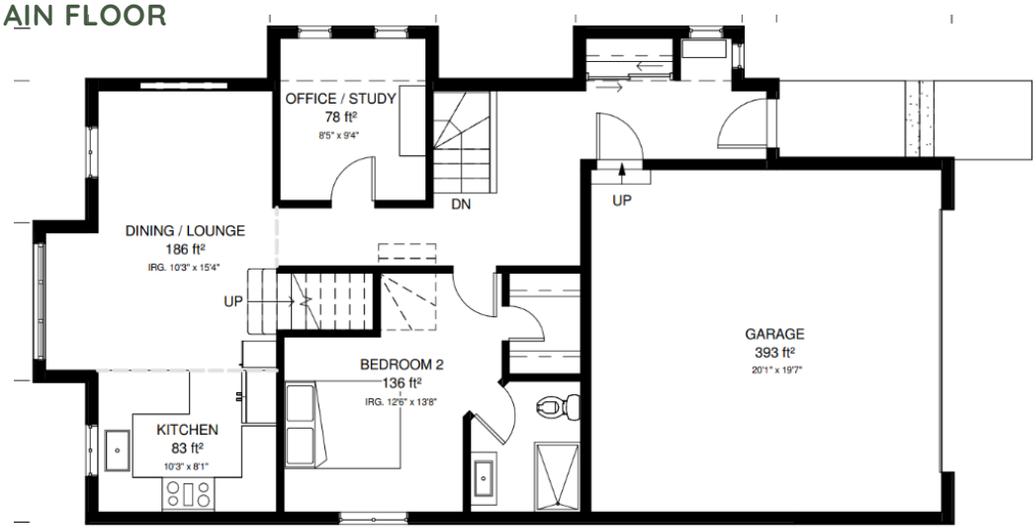

SECOND FLOOR (LOFT)

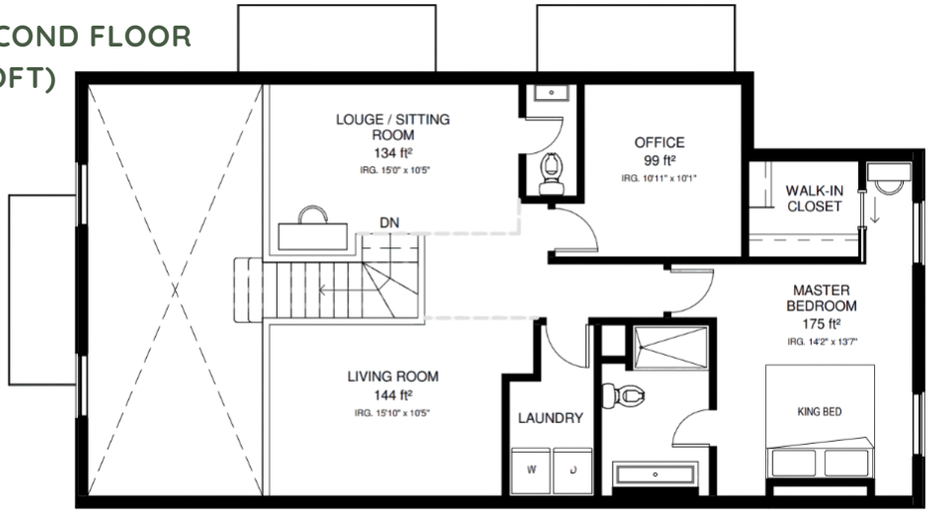

BASEMENT

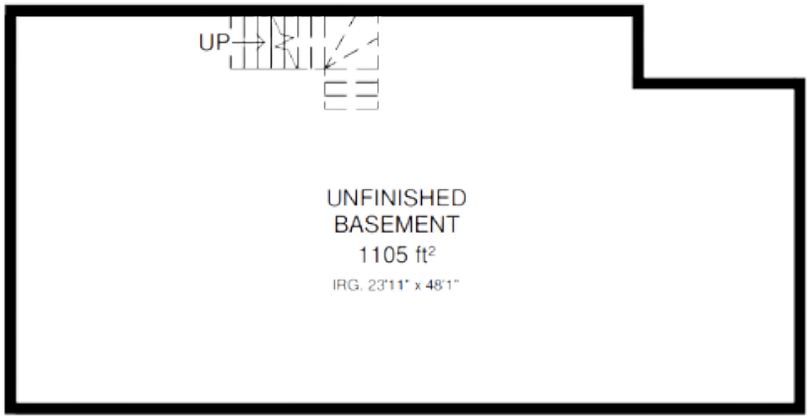

All renderings are artist's concepts. Plans, elevations, areas and dimensions are approximate, based on the March 2026 design set and may vary in construction or be revised by the architect. Square footage is approximate and measured to the builder's standard. Site plan is for illustration only and not to scale. Prices, specifications and availability are subject to change without notice. E.&O.E.

eco lake homes

Lot 3

CUSTOM BUNGALOFT | APPROX. 1,907 SQ. FT.
Two-bedroom bungaloft with dual offices/dens.

The Sky Loft

One of a Kind Bongaloft

The Legacy 1.0 Difference

The Beauty of Personal Choice

At Eco Lake Homes, we believe a home should reflect the people who live in it. Legacy 1.0 offers a personalized approach, with a curated selection of materials and finishes through our chosen suppliers.

From cabinetry and countertops to flooring and fixtures, thoughtful choices allow you to shape a home that feels distinctly yours, with pricing reflecting your selections. Selections are subject to availability, applicable conditions, and potential additional costs. Want more help designing your home? Our team is here for you.

A Home with Lakeside Privileges

Life at Legacy 1.0 extends beyond your front door. Discover the Eco Lakeside Association, a private, limited-membership park on beautiful Musselman Lake. With motorless lake access and an emphasis on preserving the natural surroundings, it's a peaceful retreat to unwind, explore, and reconnect with nature. Legacy 1.0 purchasers enjoy a waived membership initiation fee, with memberships managed by the not-for-profit Eco Lakeside Association. See more information on our website.

An Opportunity Worth Exploring

Eligible buyers may benefit from Ontario's temporary enhanced new-home HST relief, with potential savings of up to $130,000. See our separate information sheet for eligibility and conditions.

Your expression. Your surroundings. Your next chapter.

All renderings are artist's concepts. Plans, elevations, areas and dimensions are approximate, based on the March 2026 design set and may vary in construction or be revised by the architect. Square footage is approximate and measured to the builder's standard. Site plan is for illustration only and not to scale. Prices, specifications and availability are subject to change without notice. E.&O.E.


eco lake homes

Lot 3

CUSTOM BUNGALOFT | APPROX. 1,907 SQ. FT.
Two-bedroom bungaloft with dual offices/dens.

The Sky Loft

One of a Kind Bongaloft

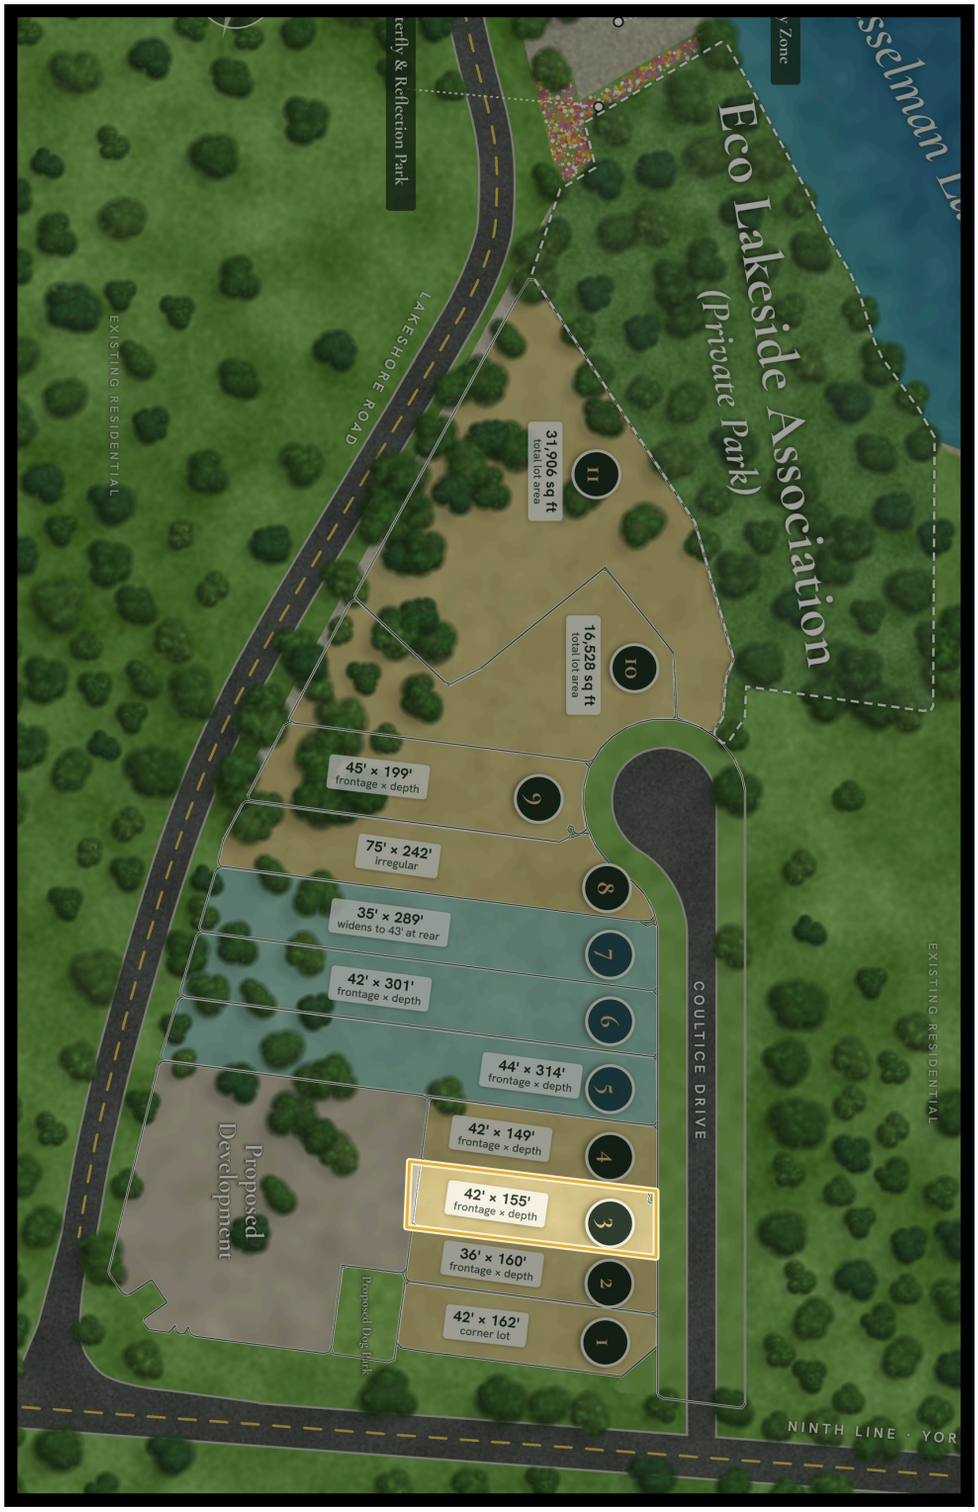

BOOK YOUR APPOINTMENT

(289) 367-7005

www.ecolakehomes.com

All renderings are artist's concepts. Plans, elevations, areas and dimensions are approximate, based on the March 2026 design set and may vary in construction or be revised by the architect. Square footage is approximate and measured to the builder's standard. Site plan is for illustration only and not to scale. Prices, specifications and availability are subject to change without notice. E.&O.E.

eco lake homes